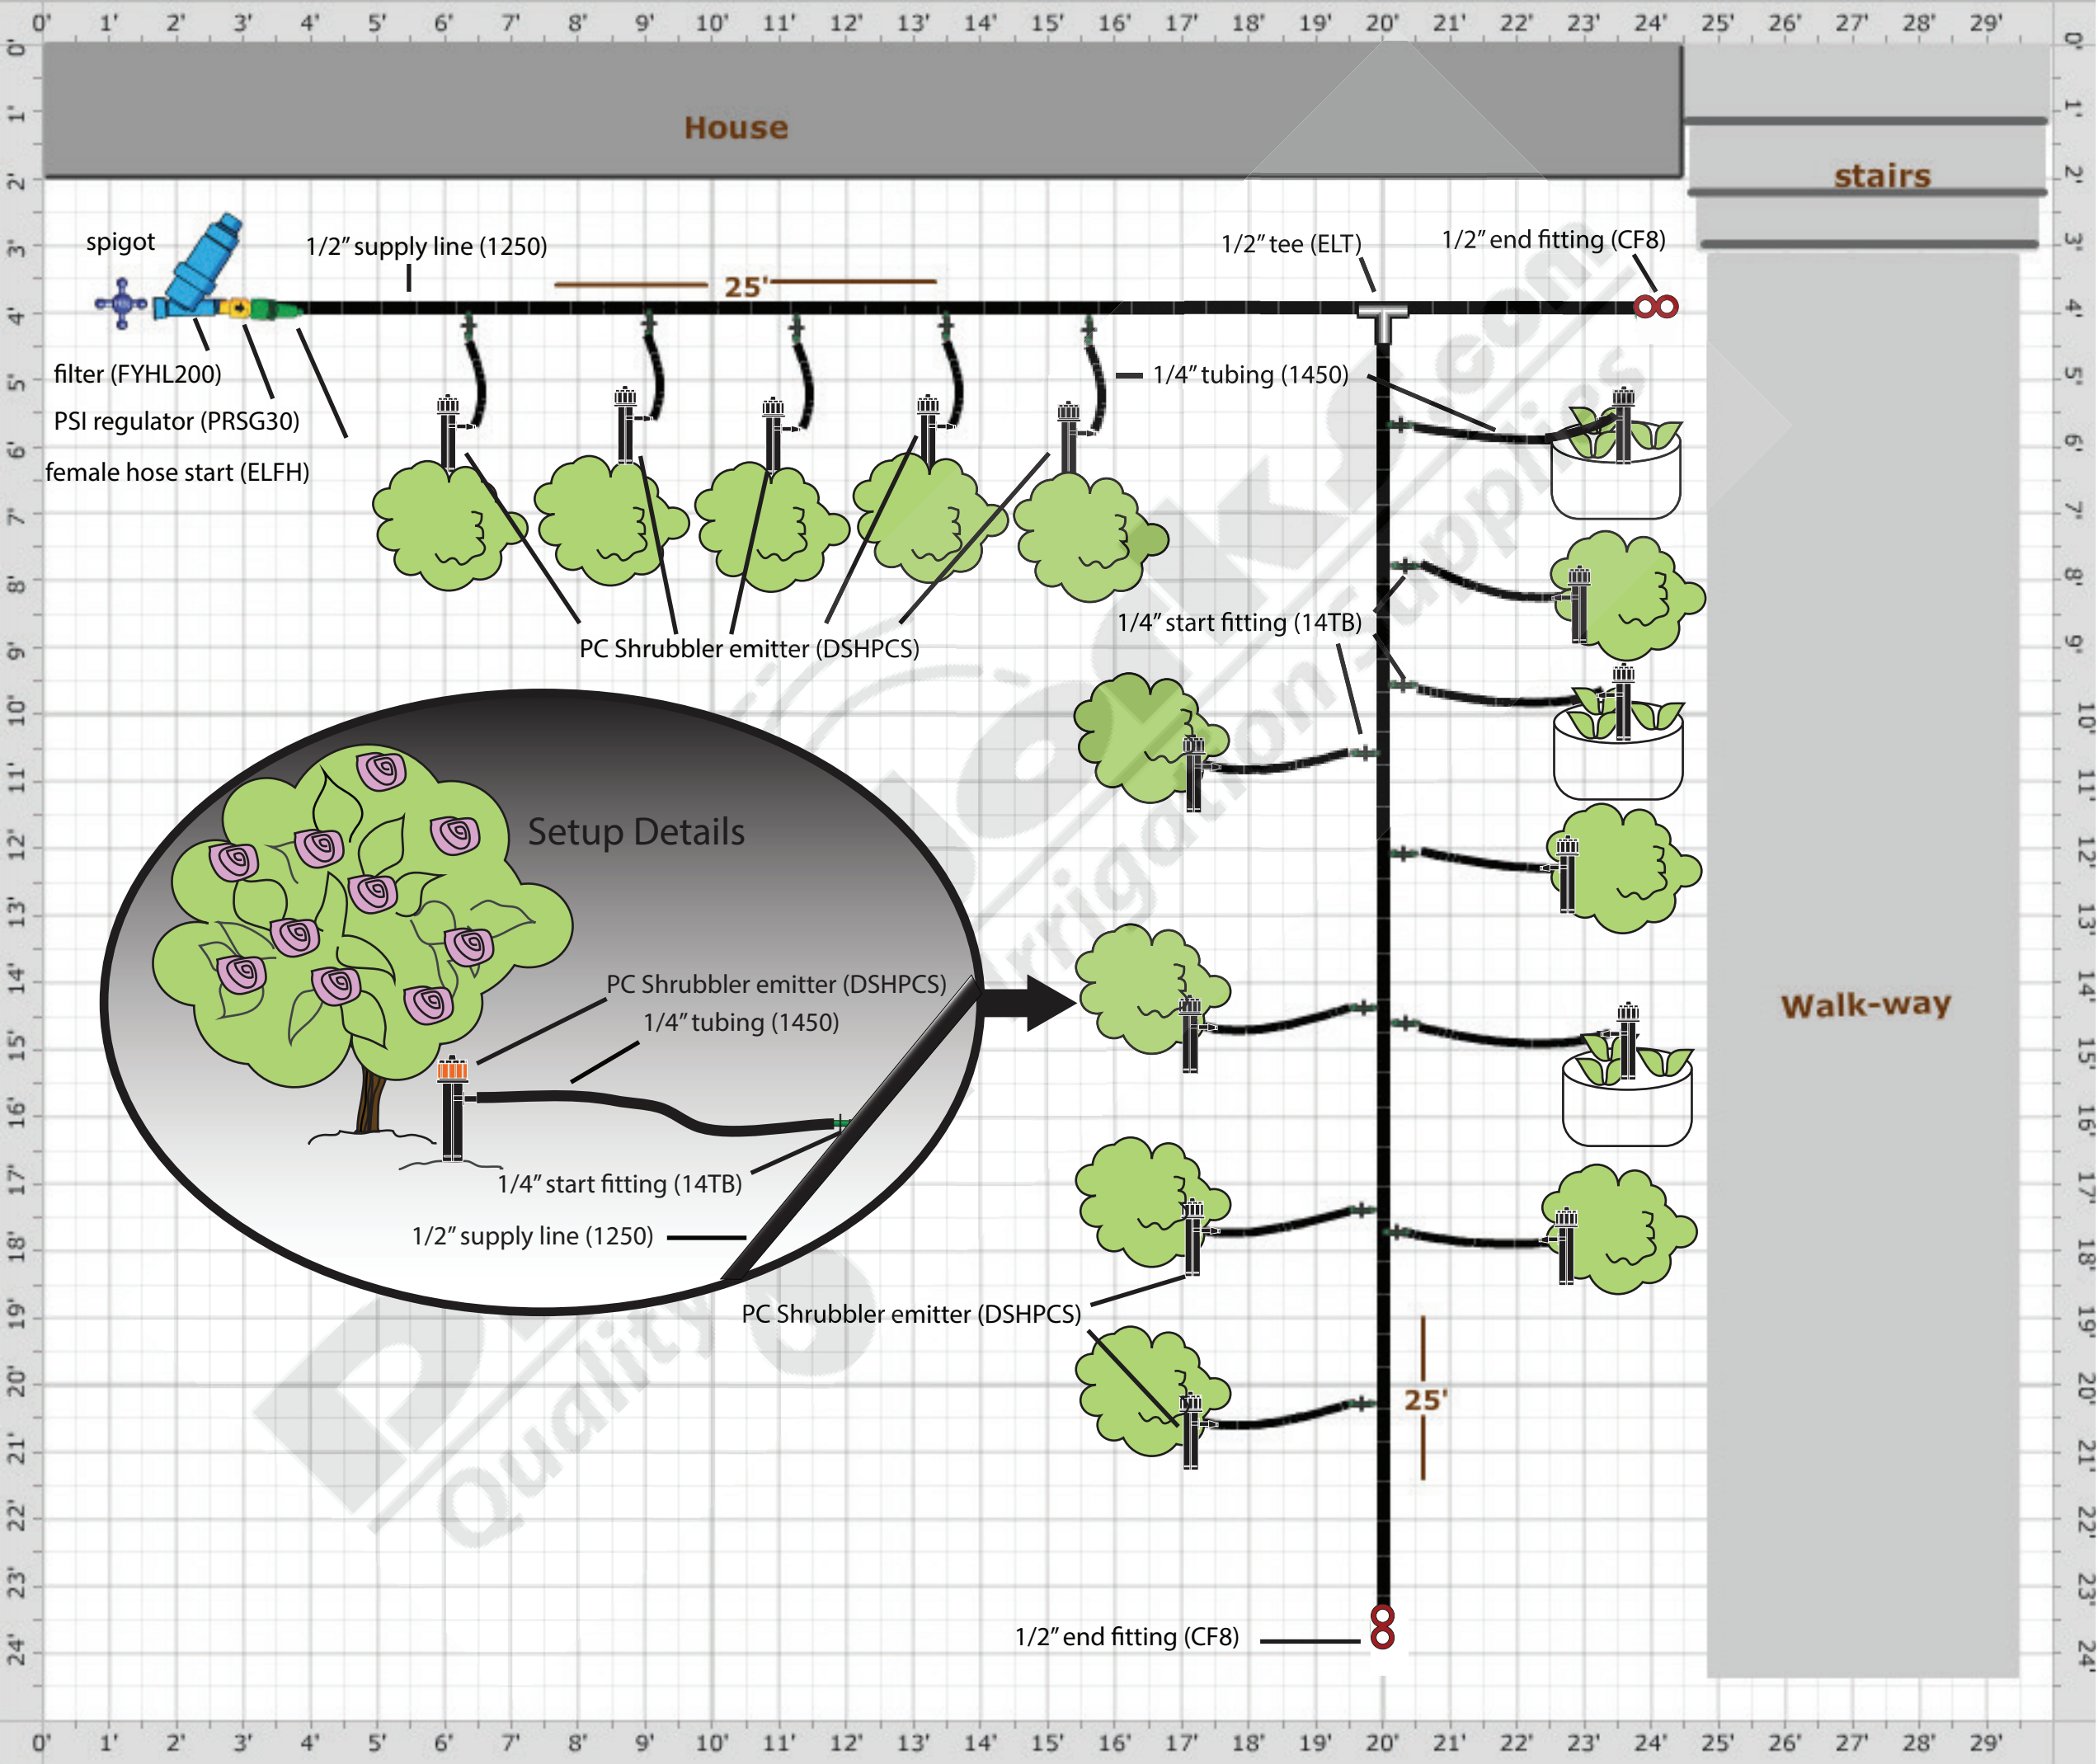
House
stairs
spigot
1/2" supply line (1250)
25'
1/2" tee (ELT)
1/2" end fitting (CF8)
filter (FYHL200)
PSI regulator (PRSG30)
female hose start (ELFH)
1/4" tubing (1450)
1/4" start fitting (14TB)
PC Shrubbler emitter (DSHPCS)
Setup Details
PC Shrubbler emitter (DSHPCS)
1/4" tubing (1450)
1/4" start fitting (14TB)
1/2" supply line (1250)
PC Shrubbler emitter (DSHPCS)
25'
Walk-way
1/2" end fitting (CF8)